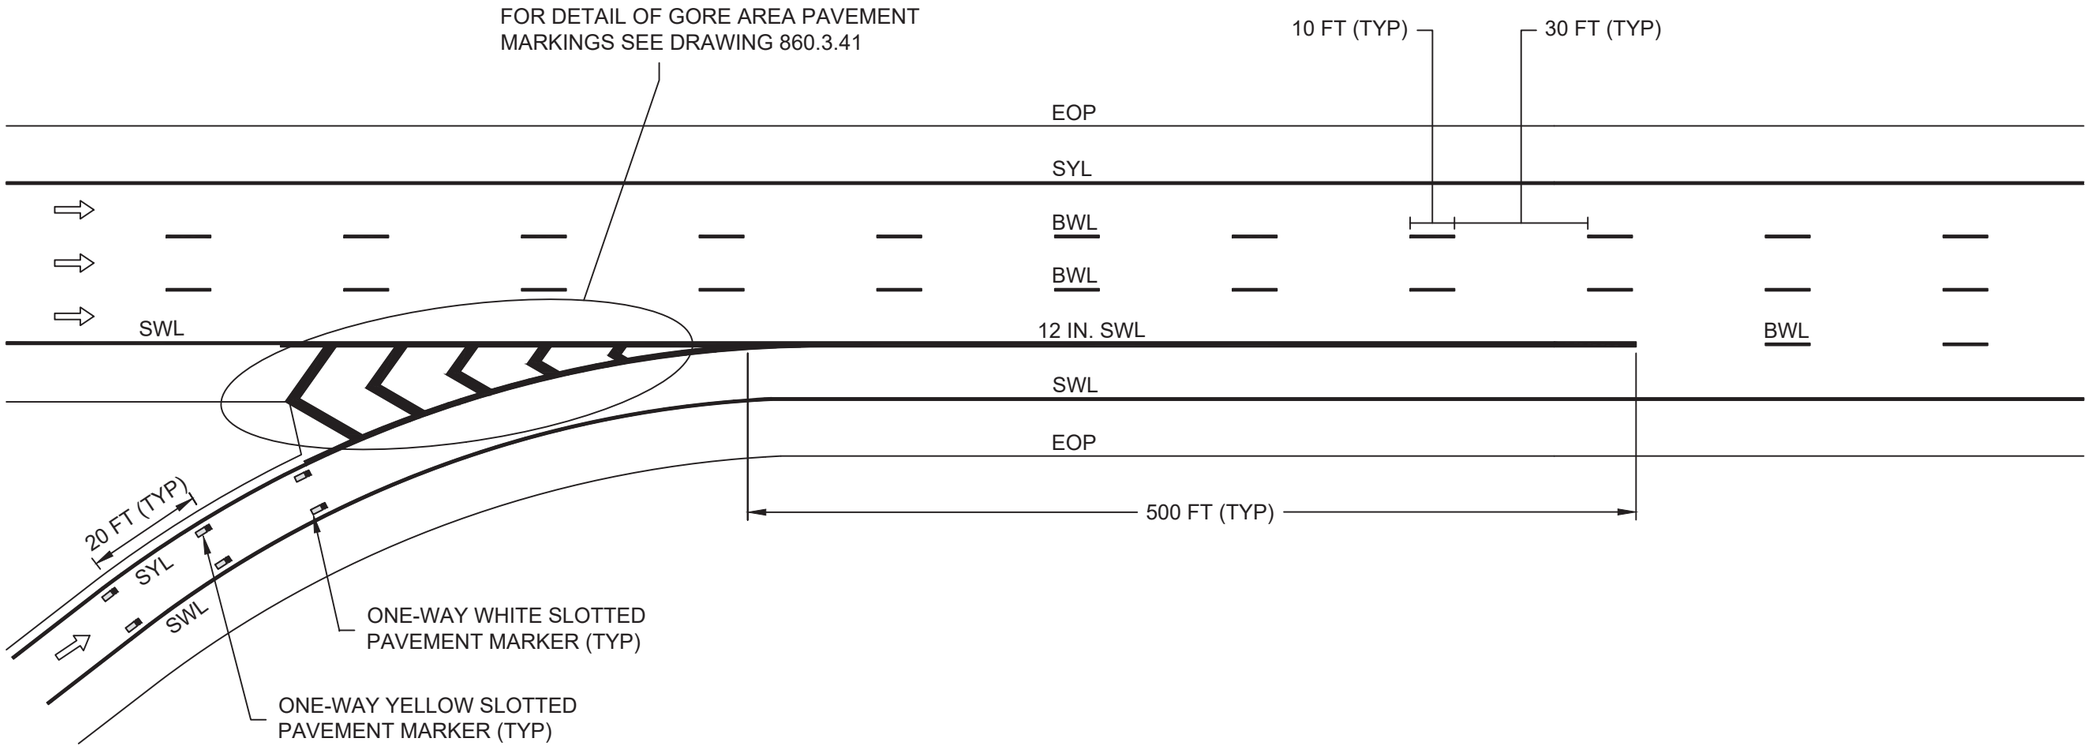

NOTES:
PAVEMENT MARKING LINES SHALL BE 6 IN. WIDE UNLESS OTHERWISE NOTED

ABBREVIATION	DESCRIPTION
SYL	SOLID YELLOW LINE
SWL	SOLID WHITE LINE
BWL	BROKEN WHITE LINE
DWL	DOTTED WHITE LINE
DWLEx	DOTTED WHITE LINE EXTENSION
EOP	EDGE OF PAVEMENT

LEGEND

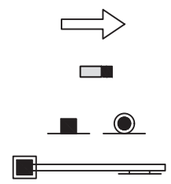

DIRECTION OF TRAFFIC

ONE-WAY SLOTTED PAVEMENT MARKER

TRAFFIC SIGNS AND SUPPORTS

massDOT Massachusetts Department of Transportation Highway Division

CONSTRUCTION STANDARDS

SECTION 800

PAVEMENT MARKINGS FOR ENTRANCE RAMP WITH ADDED LANE

ISSUE DATE
MAY 2026

DRAWING NUMBER
860.3.12