


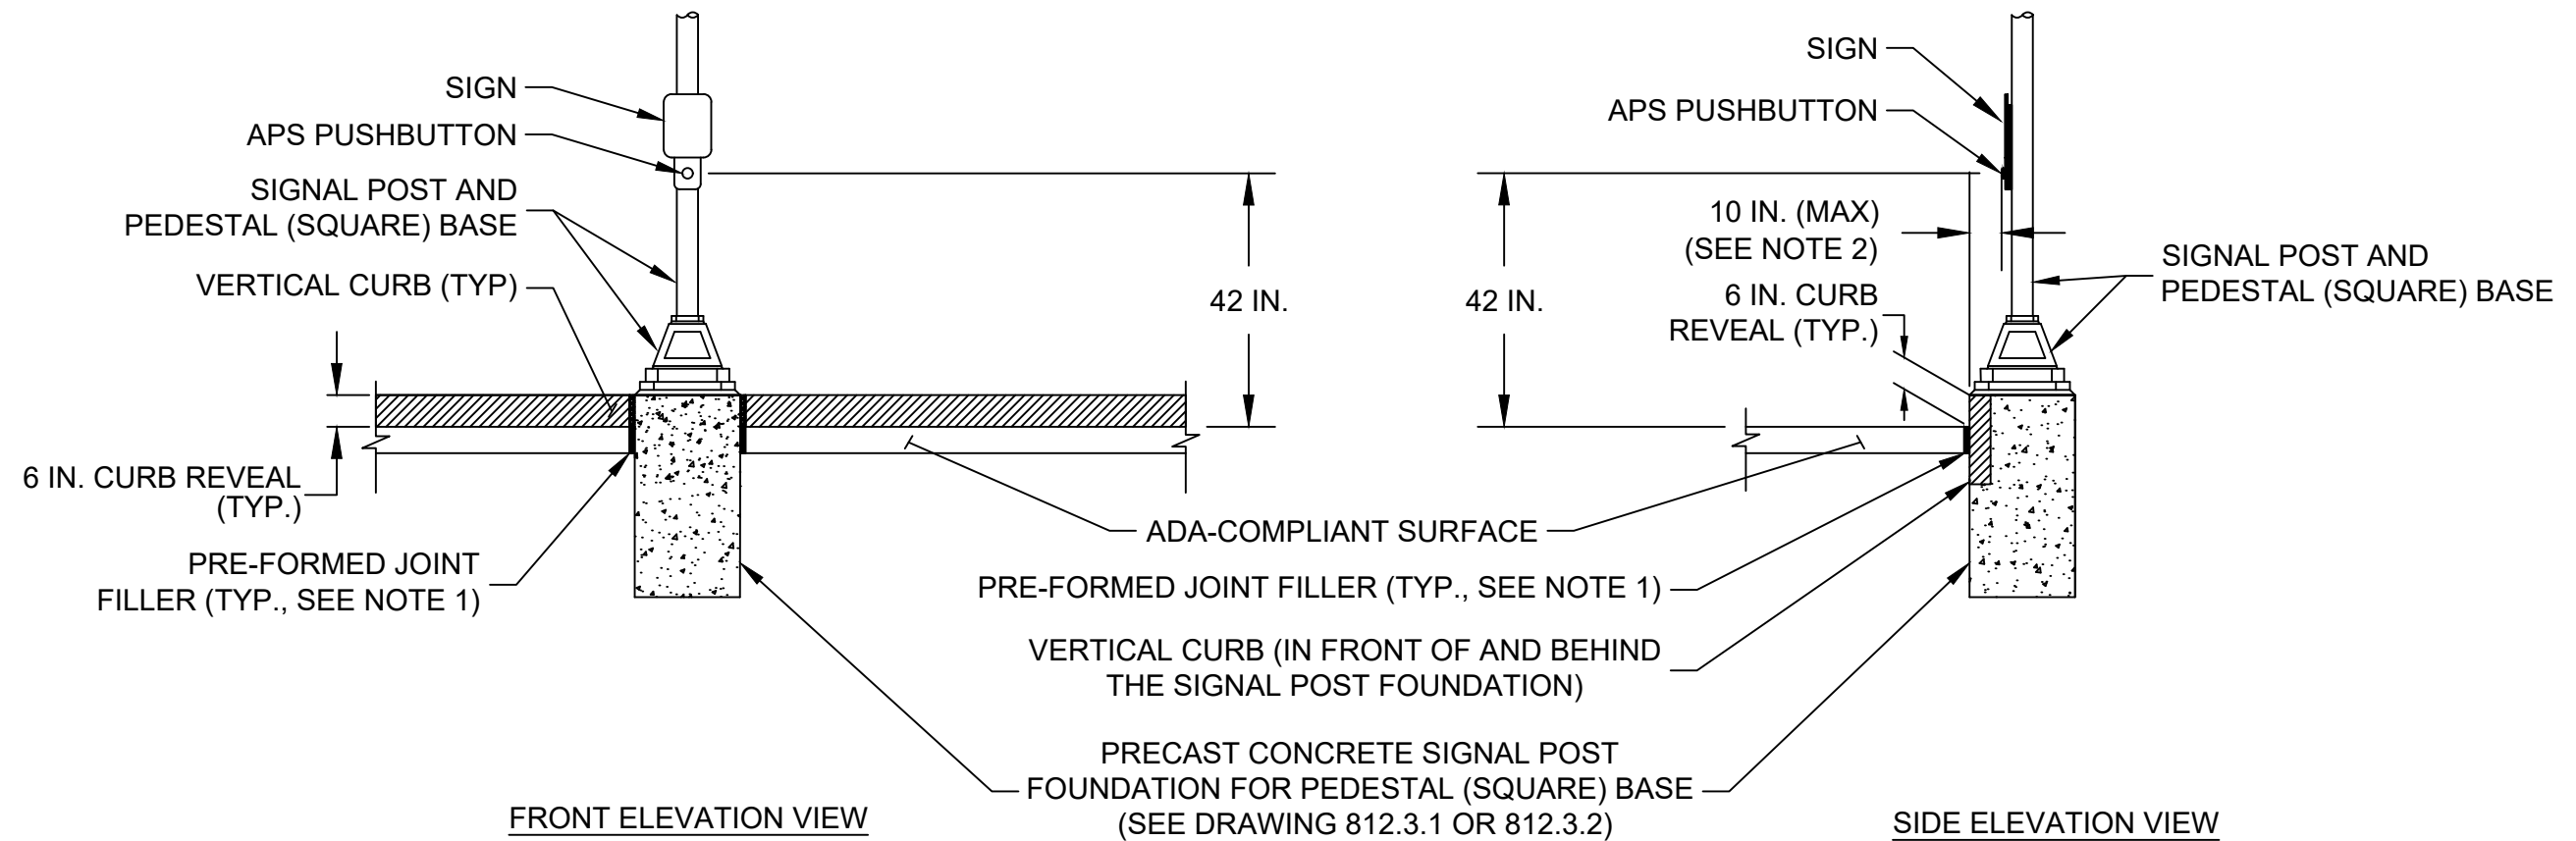

NOTES:

1. PRE-FORMED JOINT FILLER MEETING M9.14.0 SHALL BE PLACED ADJACENT TO THE CONCRETE FOUNDATION TO FORM AN ISOLATION JOINT WITH THE ADJOINING CURBING OR SIDEWALK.
2. APS PUSHBUTTON SHALL BE POSITIONED TO MEET ALL ADA/AAB REQUIREMENTS INCLUDING BEING LOCATED 10 IN. (MAX) BEHIND FACE OF CURB PER 521 CMR 21.10.4.

